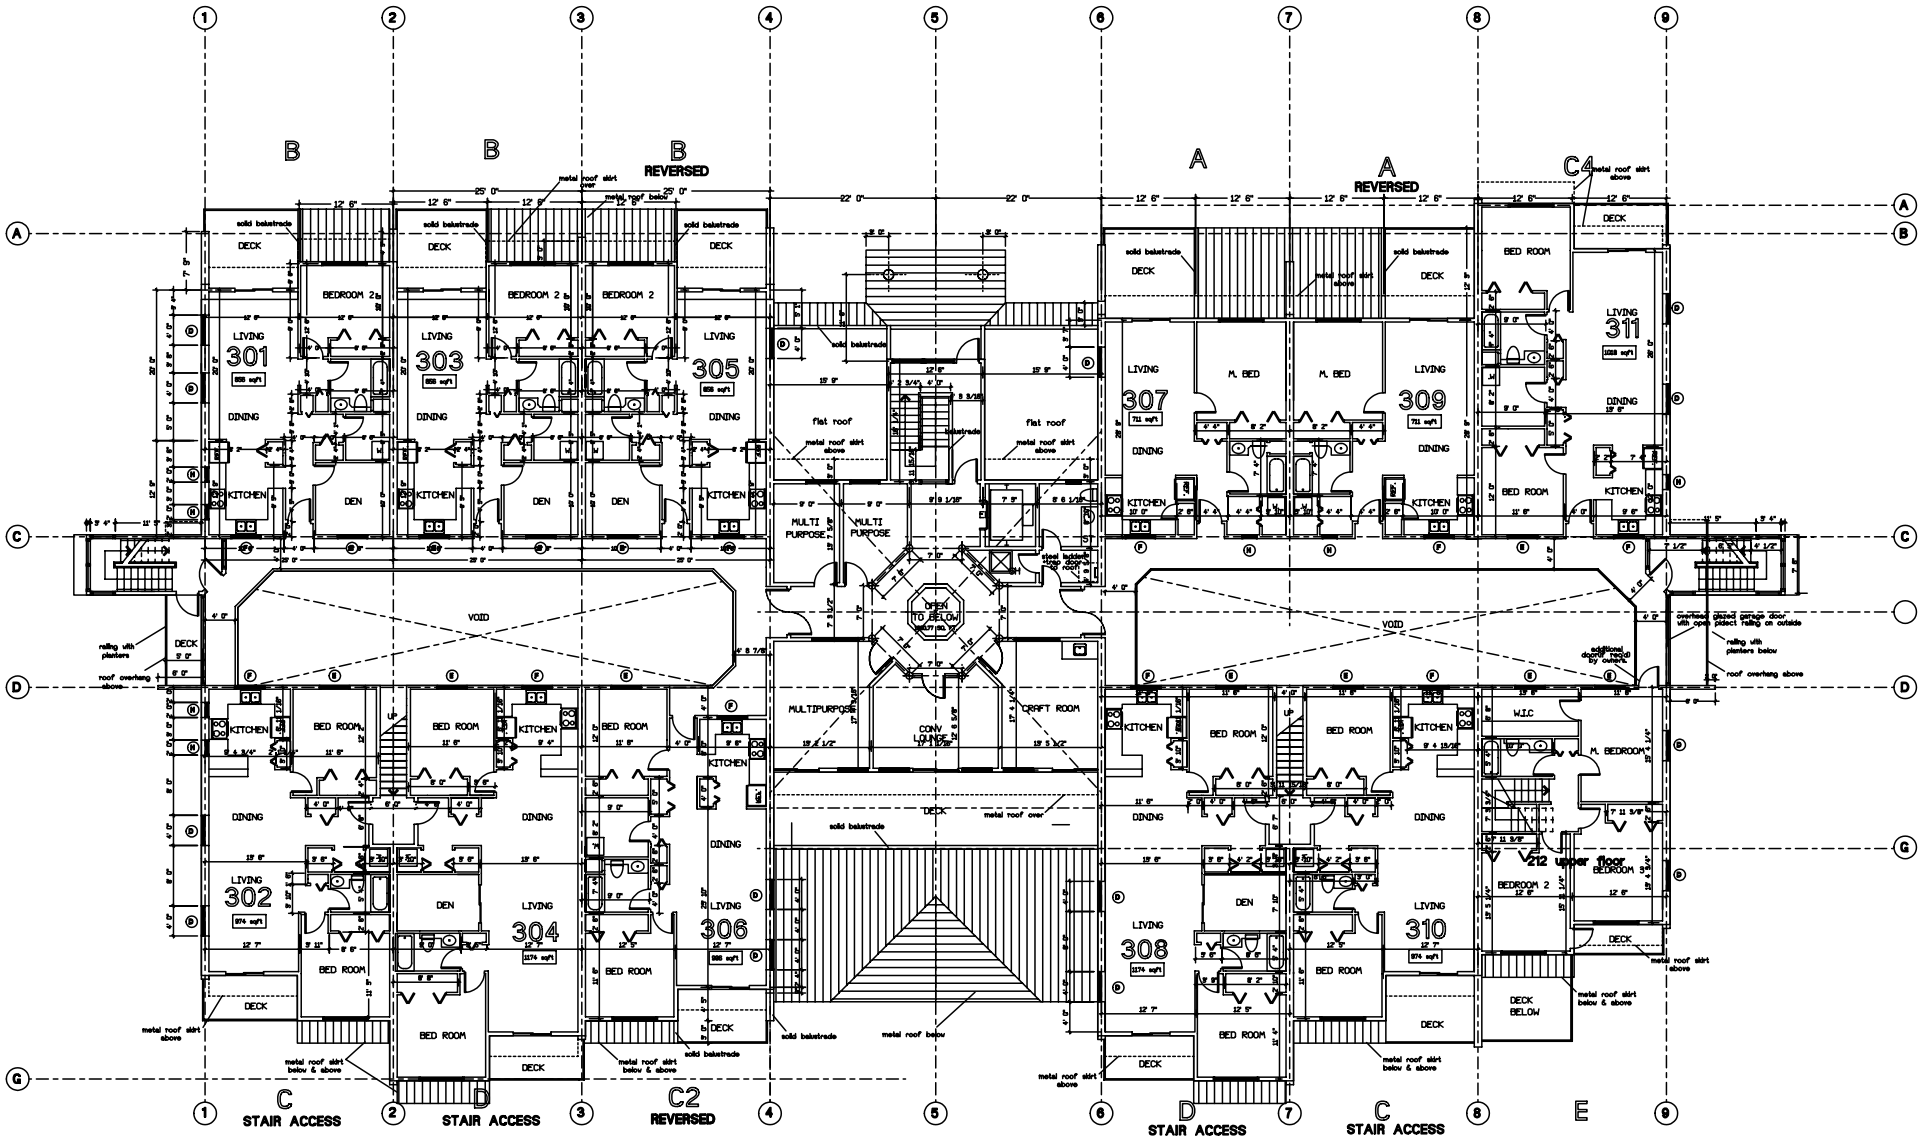

UPPER FLOOR LEVEL
14833 SQ. FT. upper floor area

NOTES

CONTRACTOR SHALL CHECK ALL DIMENSIONS ON THE WORK AND REPORT ANY DISCREPANCY TO THE ARCHITECT BEFORE PROCEEDING.

DO NOT SCALE THE DRAWINGS.

ALL DRAWINGS AND SPECIFICATIONS ARE THE PROPERTY OF THE ARCHITECT AND MUST BE RETURNED AT THE COMPLETION OF THE WORK.

THIS DRAWING IS NOT TO BE USED FOR CONSTRUCTION UNTIL SIGNED BY THE ARCHITECT.

B detail no.
C drawing no.
B location drawing no.

NO.	REVISION	DATE

NO.	ISSUED FOR	DATE

architect architect
ian a. jolyon
niamath brown
dip. arch. poly. m.a.i.b.c. m.a.i.b.c. m.r.a.i.c.
143 MCKINNON PLACE, NANAIMO. B.C. V9T 1L8
TEL. 250 729 7311. FAX 250 729 7321

PROJECT
PACIFIC GARDENS
CO-HOUSING

SHEET TITLE

SCALE	DATE
1/8" = 1 FT	APR 08, 2005
DRAWN	CHECKED
IAN	

DRAWING NO.
sk